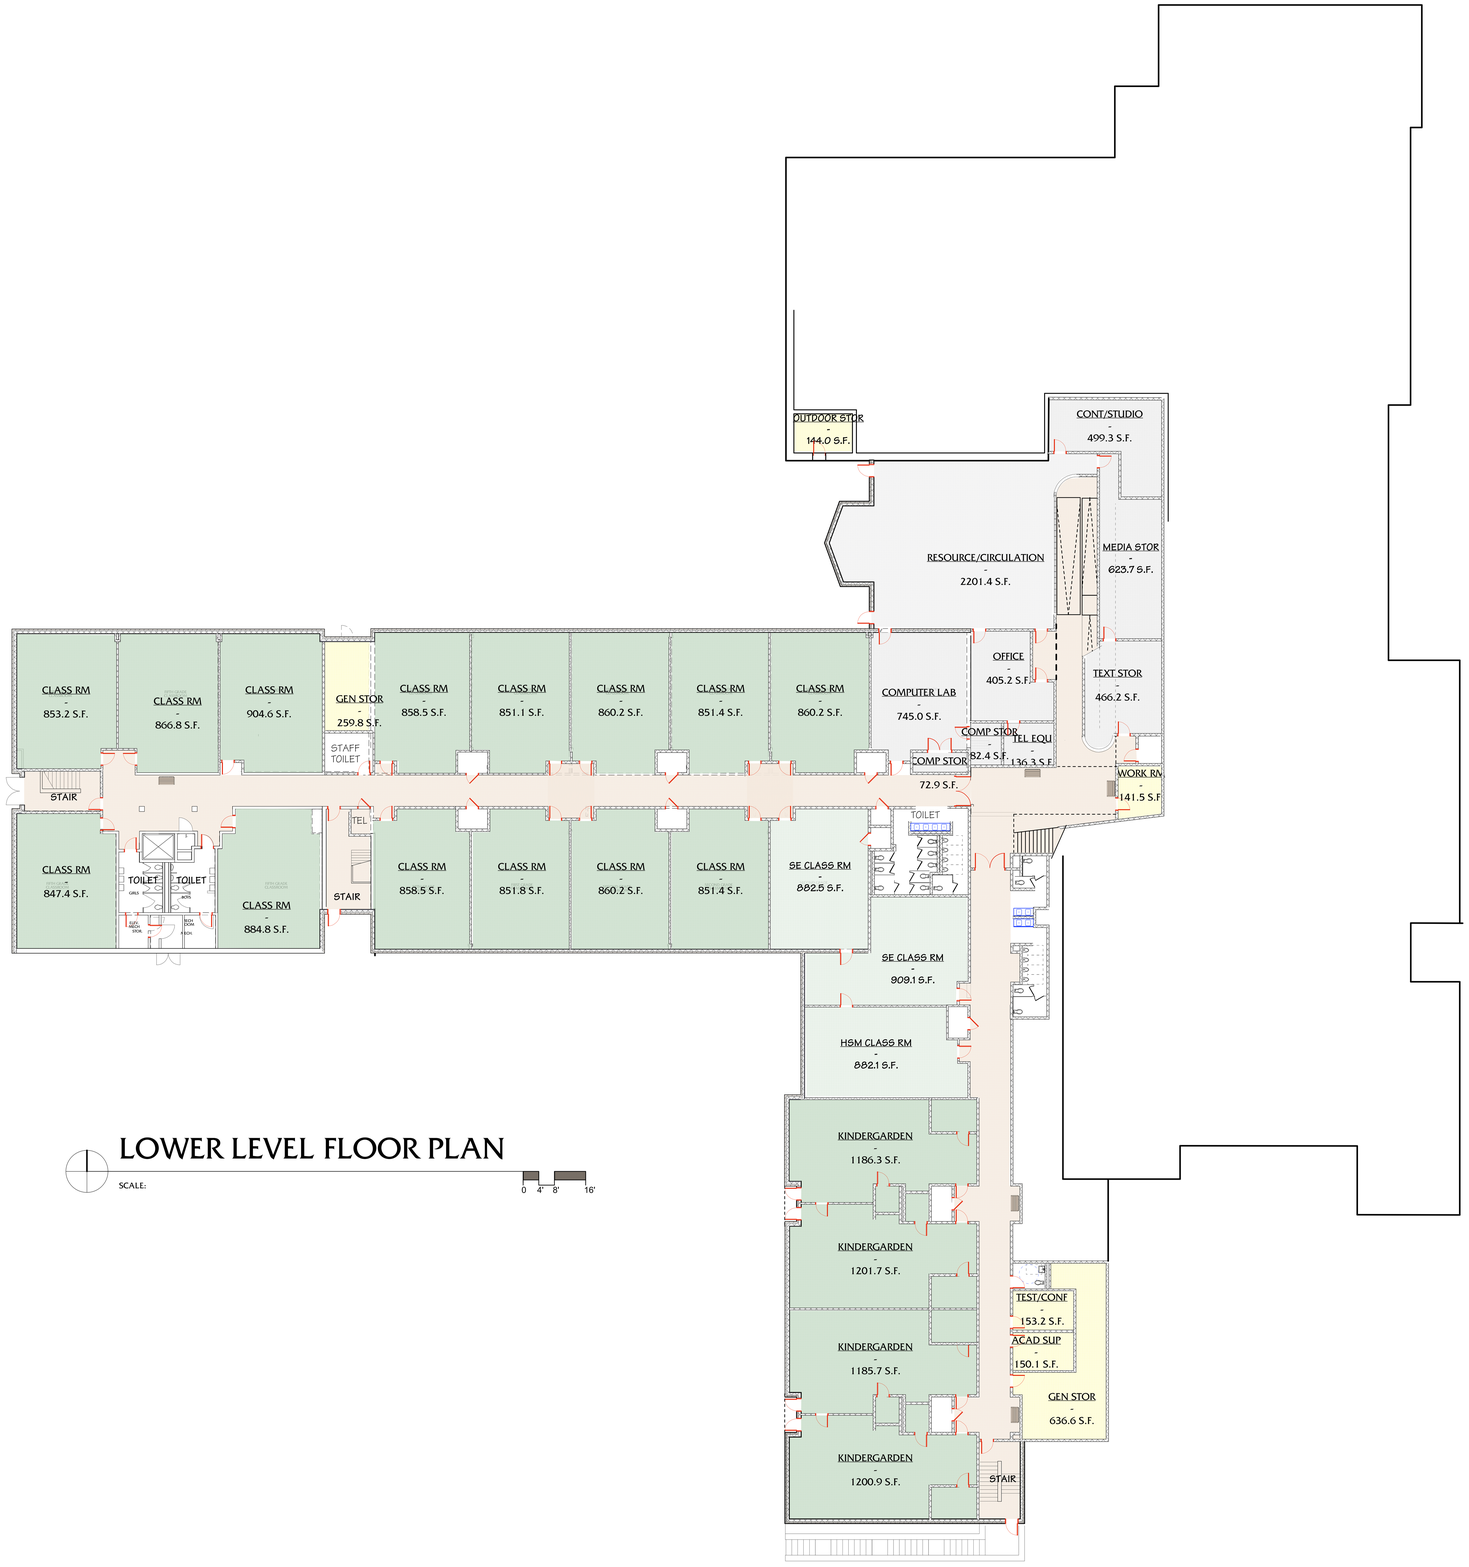

LOWER LEVEL FLOOR PLAN

SCALE:

0 4' 8' 16'