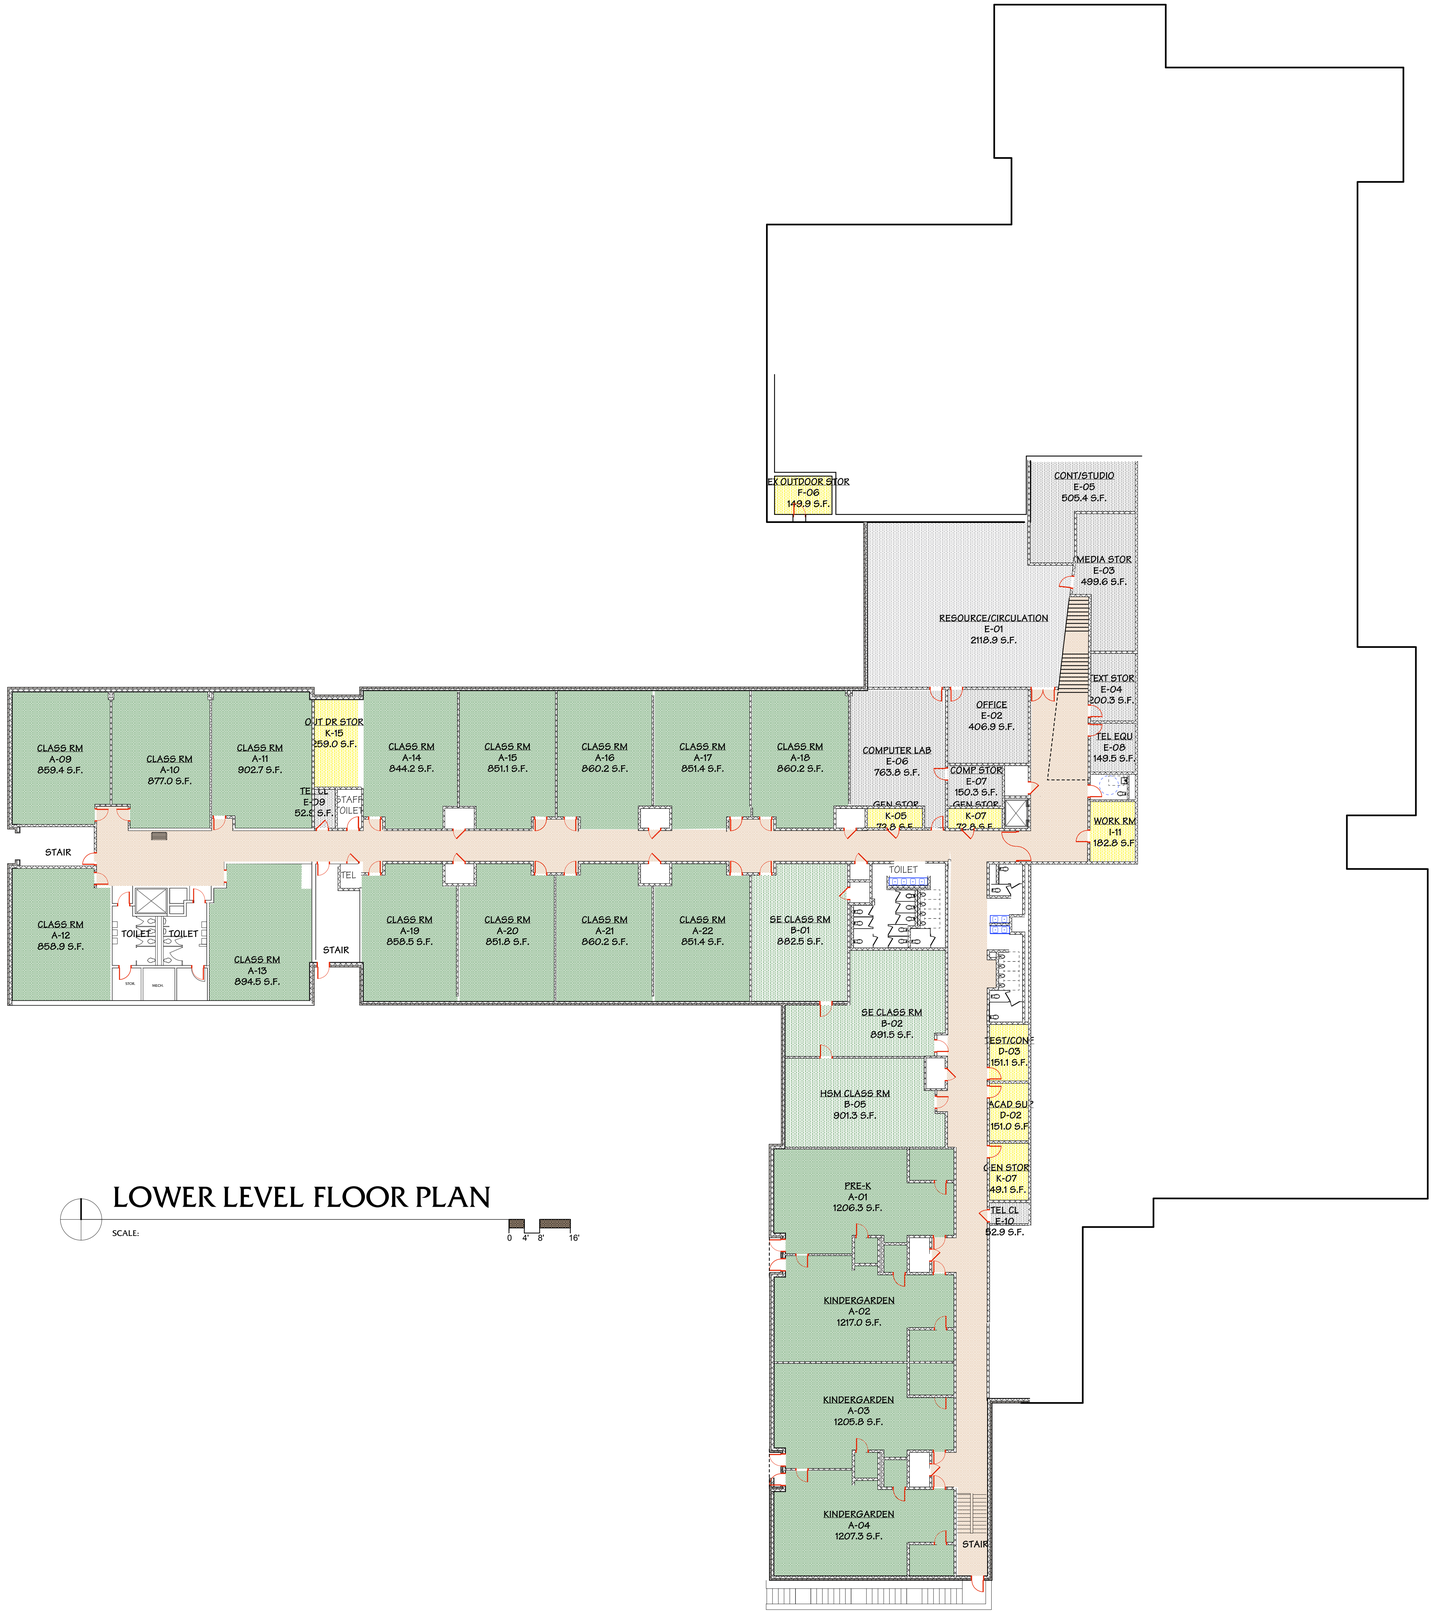

LOWER LEVEL FLOOR PLAN

architecture
planning
interiors
WMCRP

9/27/06